SITE PLAN

NORTH

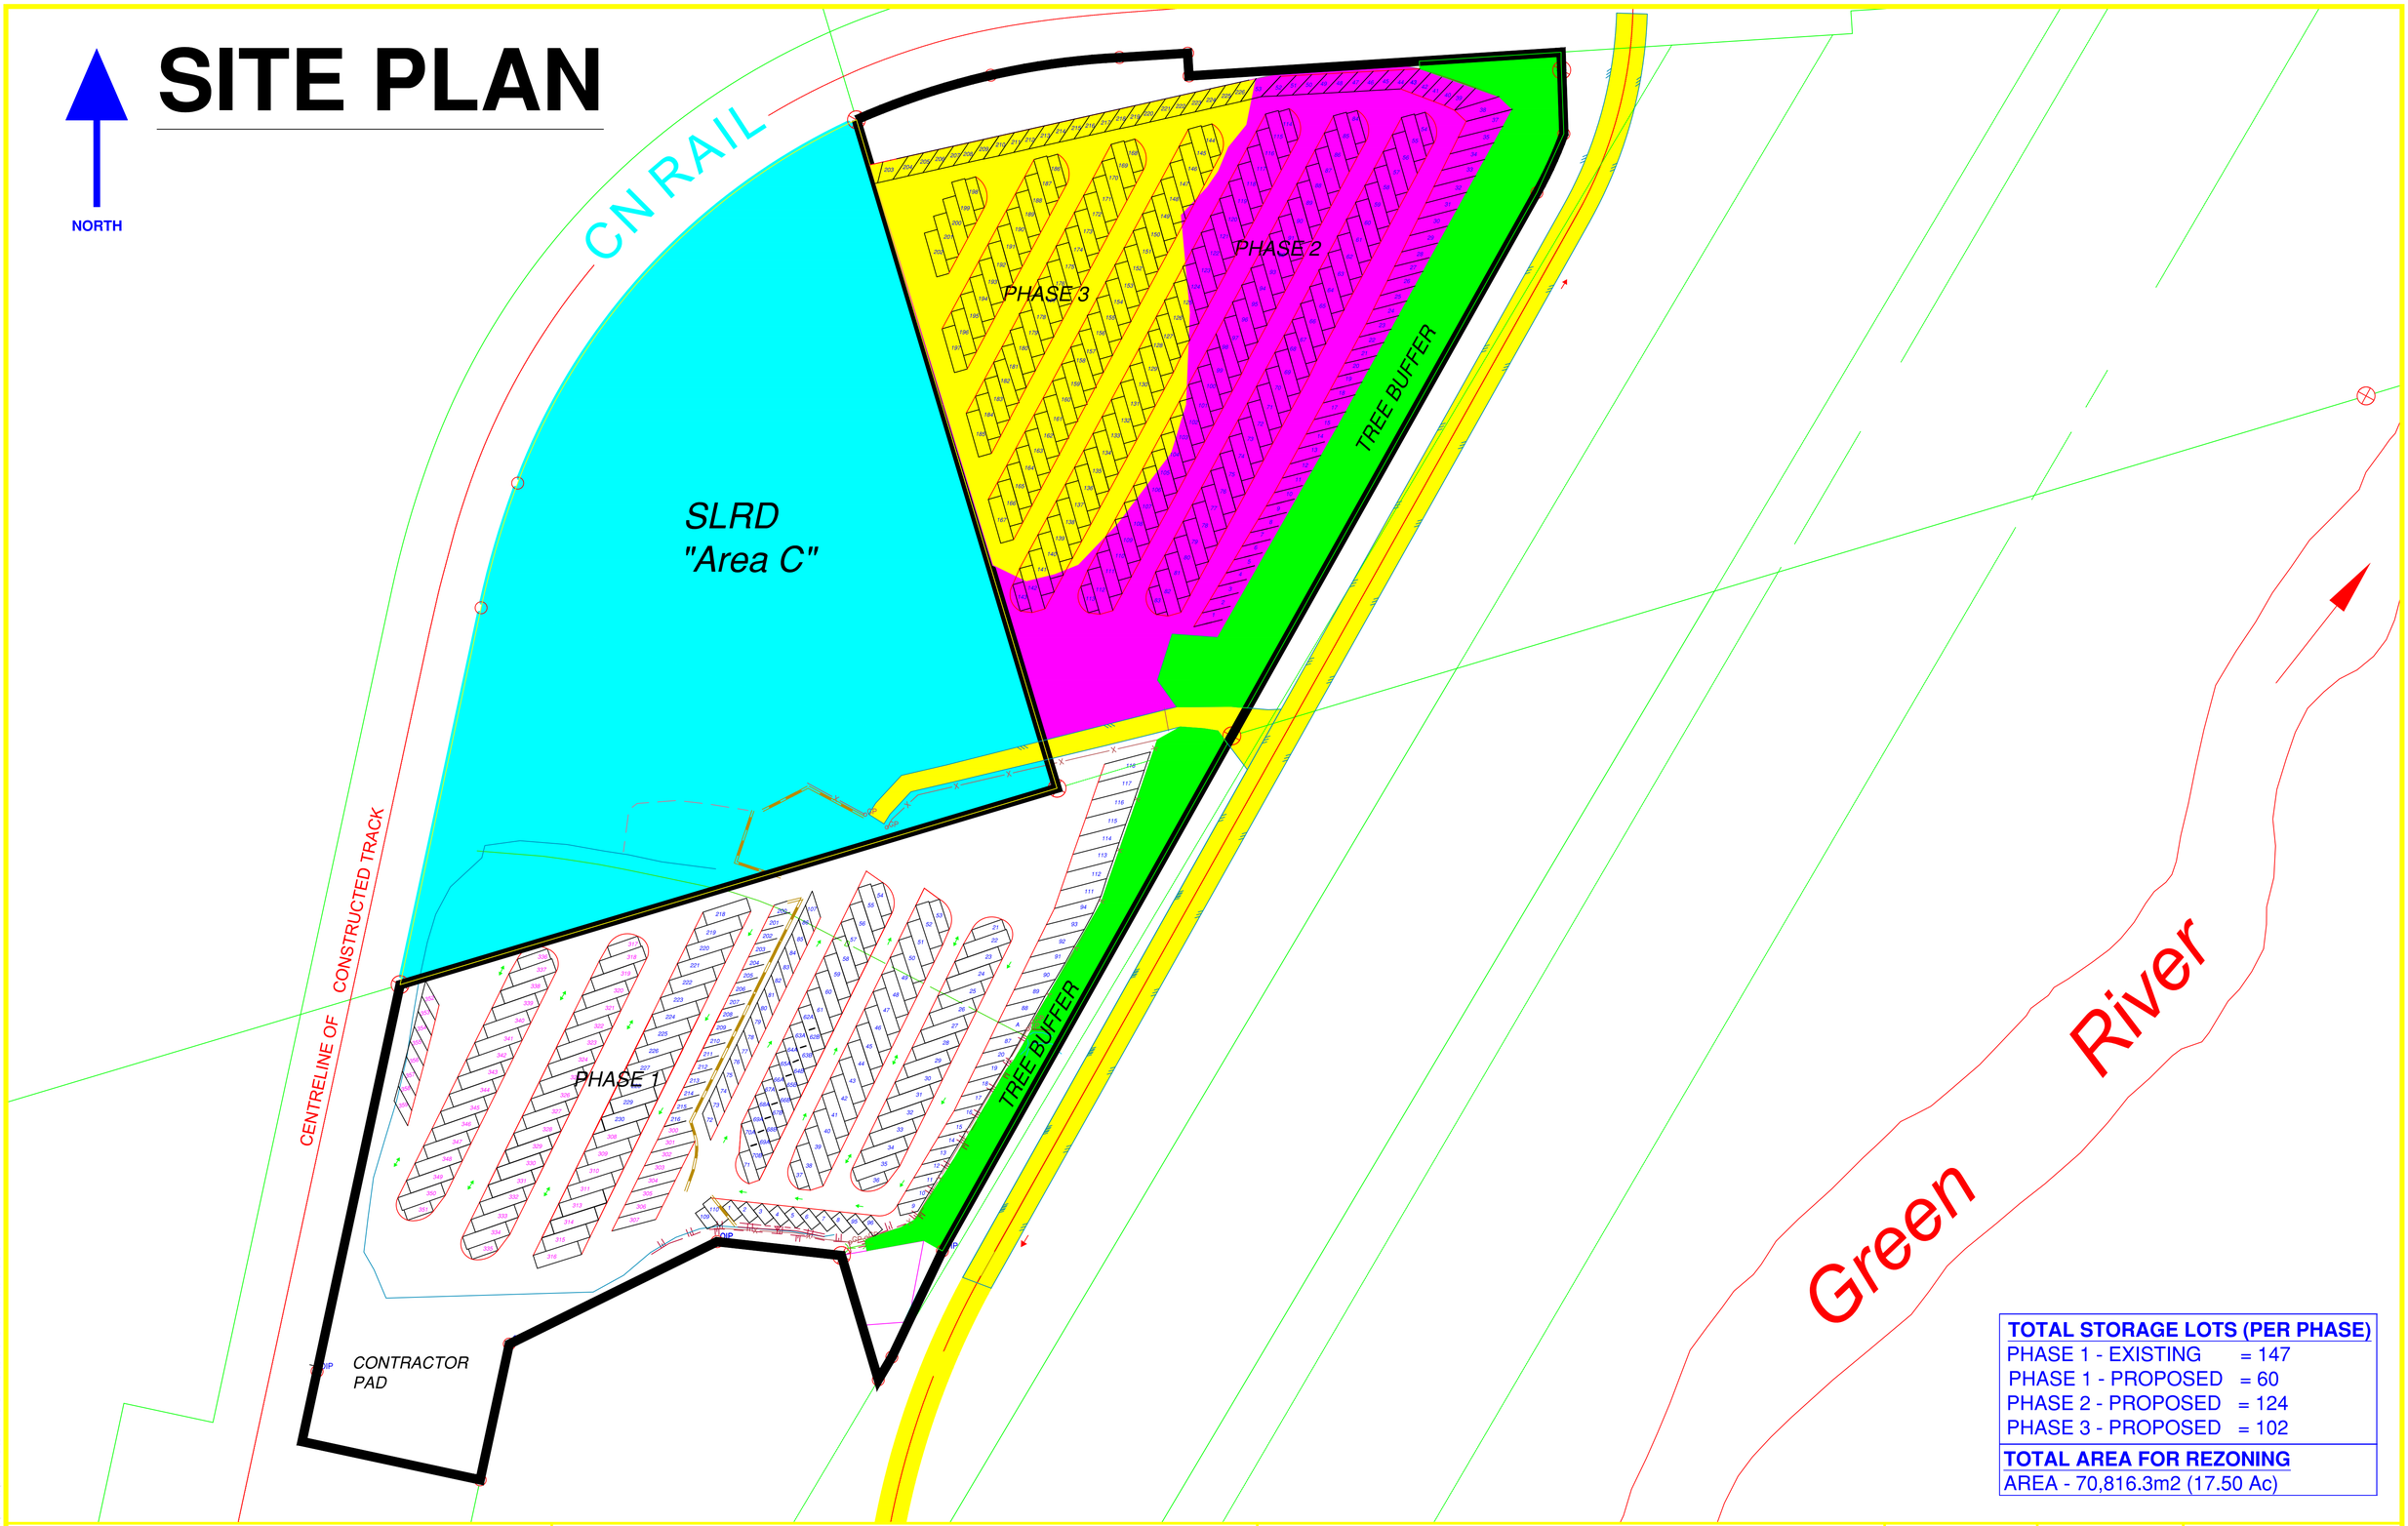

TOTAL STORAGE LOTS (PER PHASE)	
PHASE 1 - EXISTING	= 147
PHASE 1 - PROPOSED	= 60
PHASE 2 - PROPOSED	= 124
PHASE 3 - PROPOSED	= 102

TOTAL AREA FOR REZONING
AREA - 70,816.3m2 (17.50 Ac)

This drawing must not be reproduced without the written permission of R.F. Binnie & Associates Ltd.
This drawing is not to be used for construction unless it is stamped "ISSUED FOR CONSTRUCTION" and signed by R.F. Binnie & Associates Ltd. It is the contractor's responsibility to ensure that he is in possession of the latest revision of this drawing.

No.	DATE	REVISION	BY

BINNIE
The people behind your infrastructure.

R.F. BINNIE & ASSOCIATES LTD.
201 - 40147 Glenalder Place,
Squamish, BC V8B 0G2
TEL 604 892 8222
BINNIE.com

CLIENT
ECHO LAKE HOLDINGS LTD
39101 Queensway, Squamish, BC V8B 0K9

DRAWING DESCRIPTION
TISDALE RV STORAGE
VILLAGE OF PEMBERTON
SITE PLAN

SURVEYED BY BINNIE
DRAWN BY CB
DESIGNED BY CB
CHECKED BY CB

SCALES
NOT TO SCALE

DATE 2024-04-25
RFB JOB No.
DRAWING No. 21-0730
SHEET 1 OF 1
REV.

DESTROY ALL PRINTS BEARING PREVIOUS No.